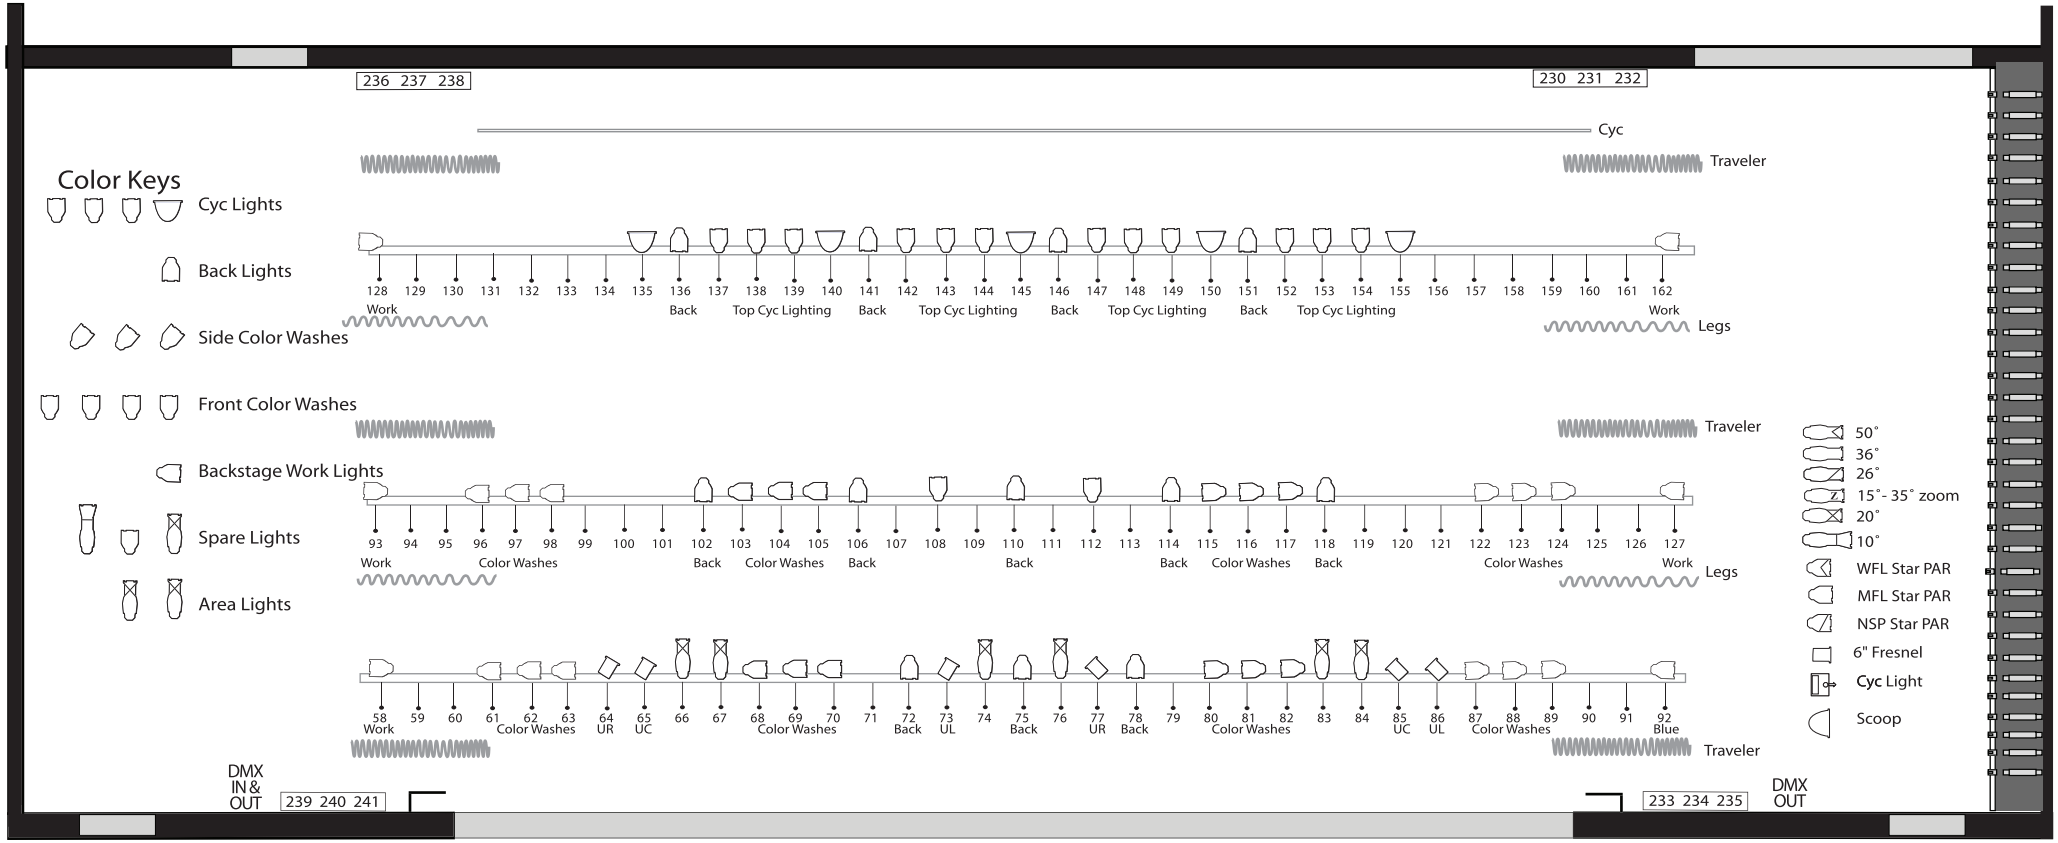

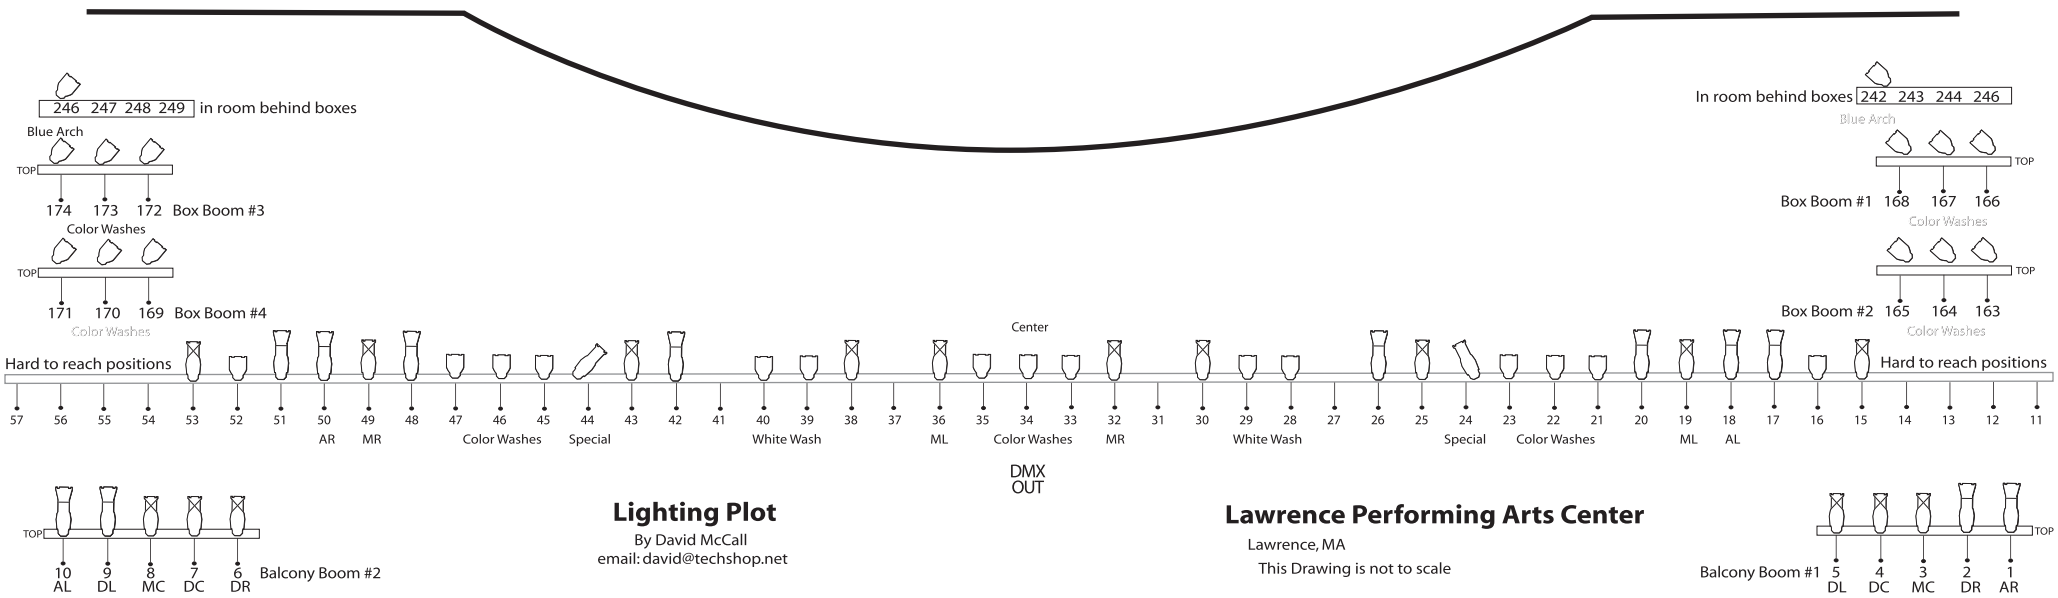

Lighting Plot

By David McCall
email: david@techshop.net

Lawrence Performing Arts Center

Lawrence, MA

This Drawing is not to scale